
DONNELSVILLE

BETHEL TOWNSHIP

SECTIONS 3 & 4, T 3, R 9

SCALE 1" = 120'

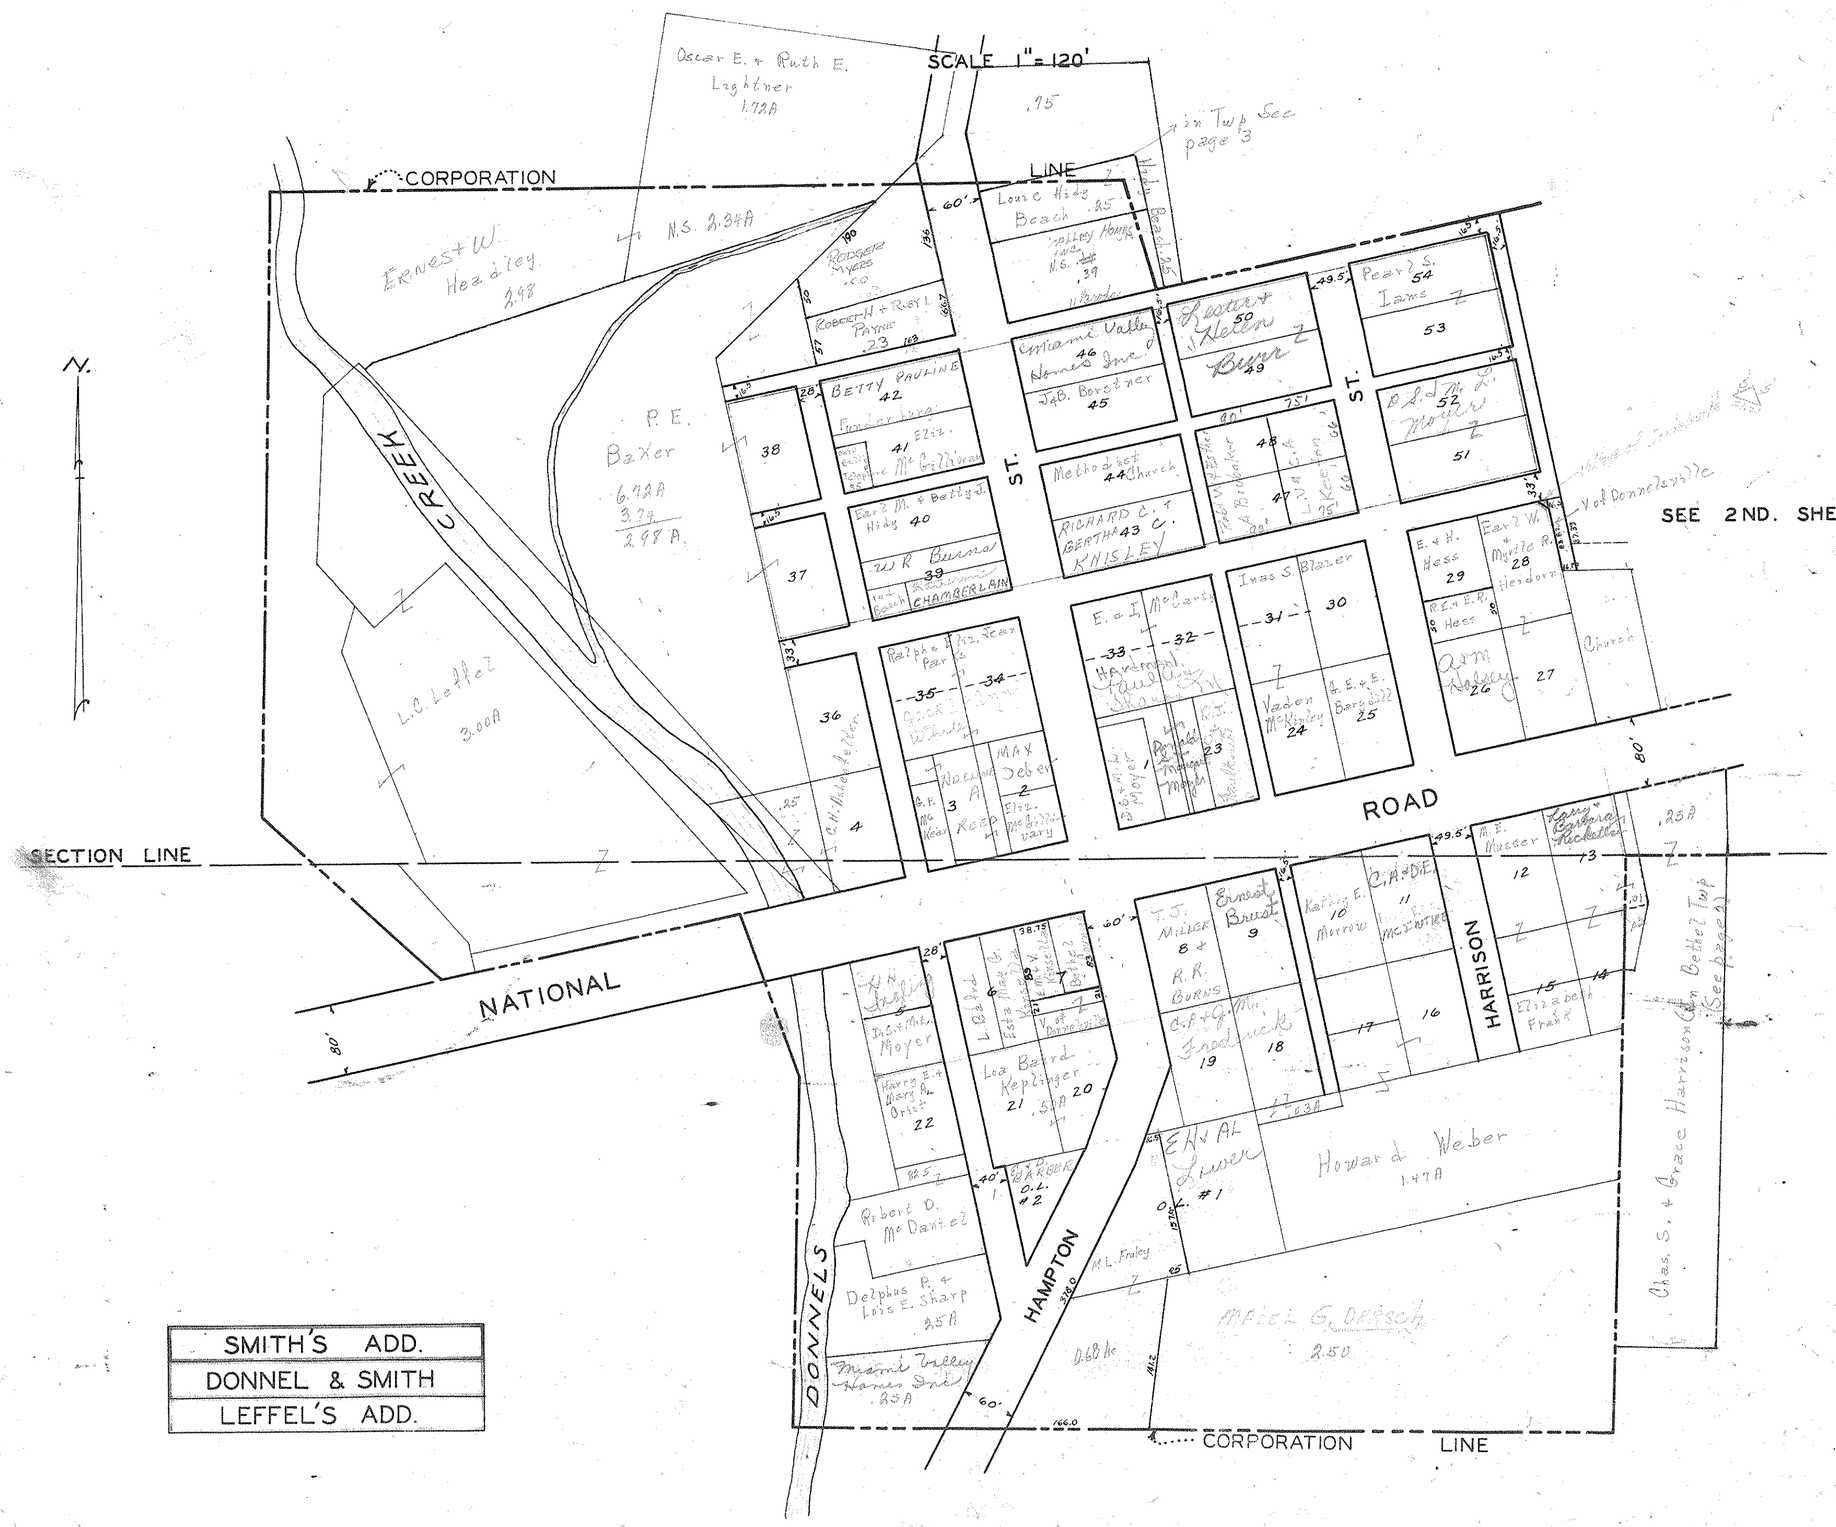

SMITH'S ADD.
DONNEL & SMITH
LEFFEL'S ADD.