

Transfers.

Nancy L Downs	#4480-1a	to Ohio L&Ed Traffic Ry Co	180‰ X 29‰ ft (Triangle) 1/28 1901 #29
John Randolph	#4480 -	to Same	50/100a 1/9 1901
Nancy L Downs	#480	to Thos Lannigan et al	94 A all 9/15/06
Lucatus Tappie	Lot 7	to Ella Wilson	all 5/19 08.
Wm J Dodson	1	" Laurence M Morris	all 4/11/08
Same	4	" Same	
Ella Wilson	6	" Jesse Farish	all 1/28/09
Same	7	" Same	
Same	8	" Same	
Herbert Swayne	5-6	" Alonzo D Morris	all 1/26/10.
Jesse Farish	6 7/8	" Floyd Wilson	all 5/16/10.

BRIGHTON.

Survey 4480.

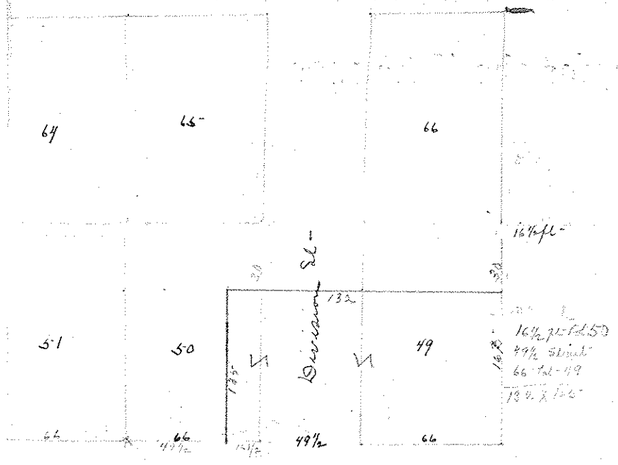

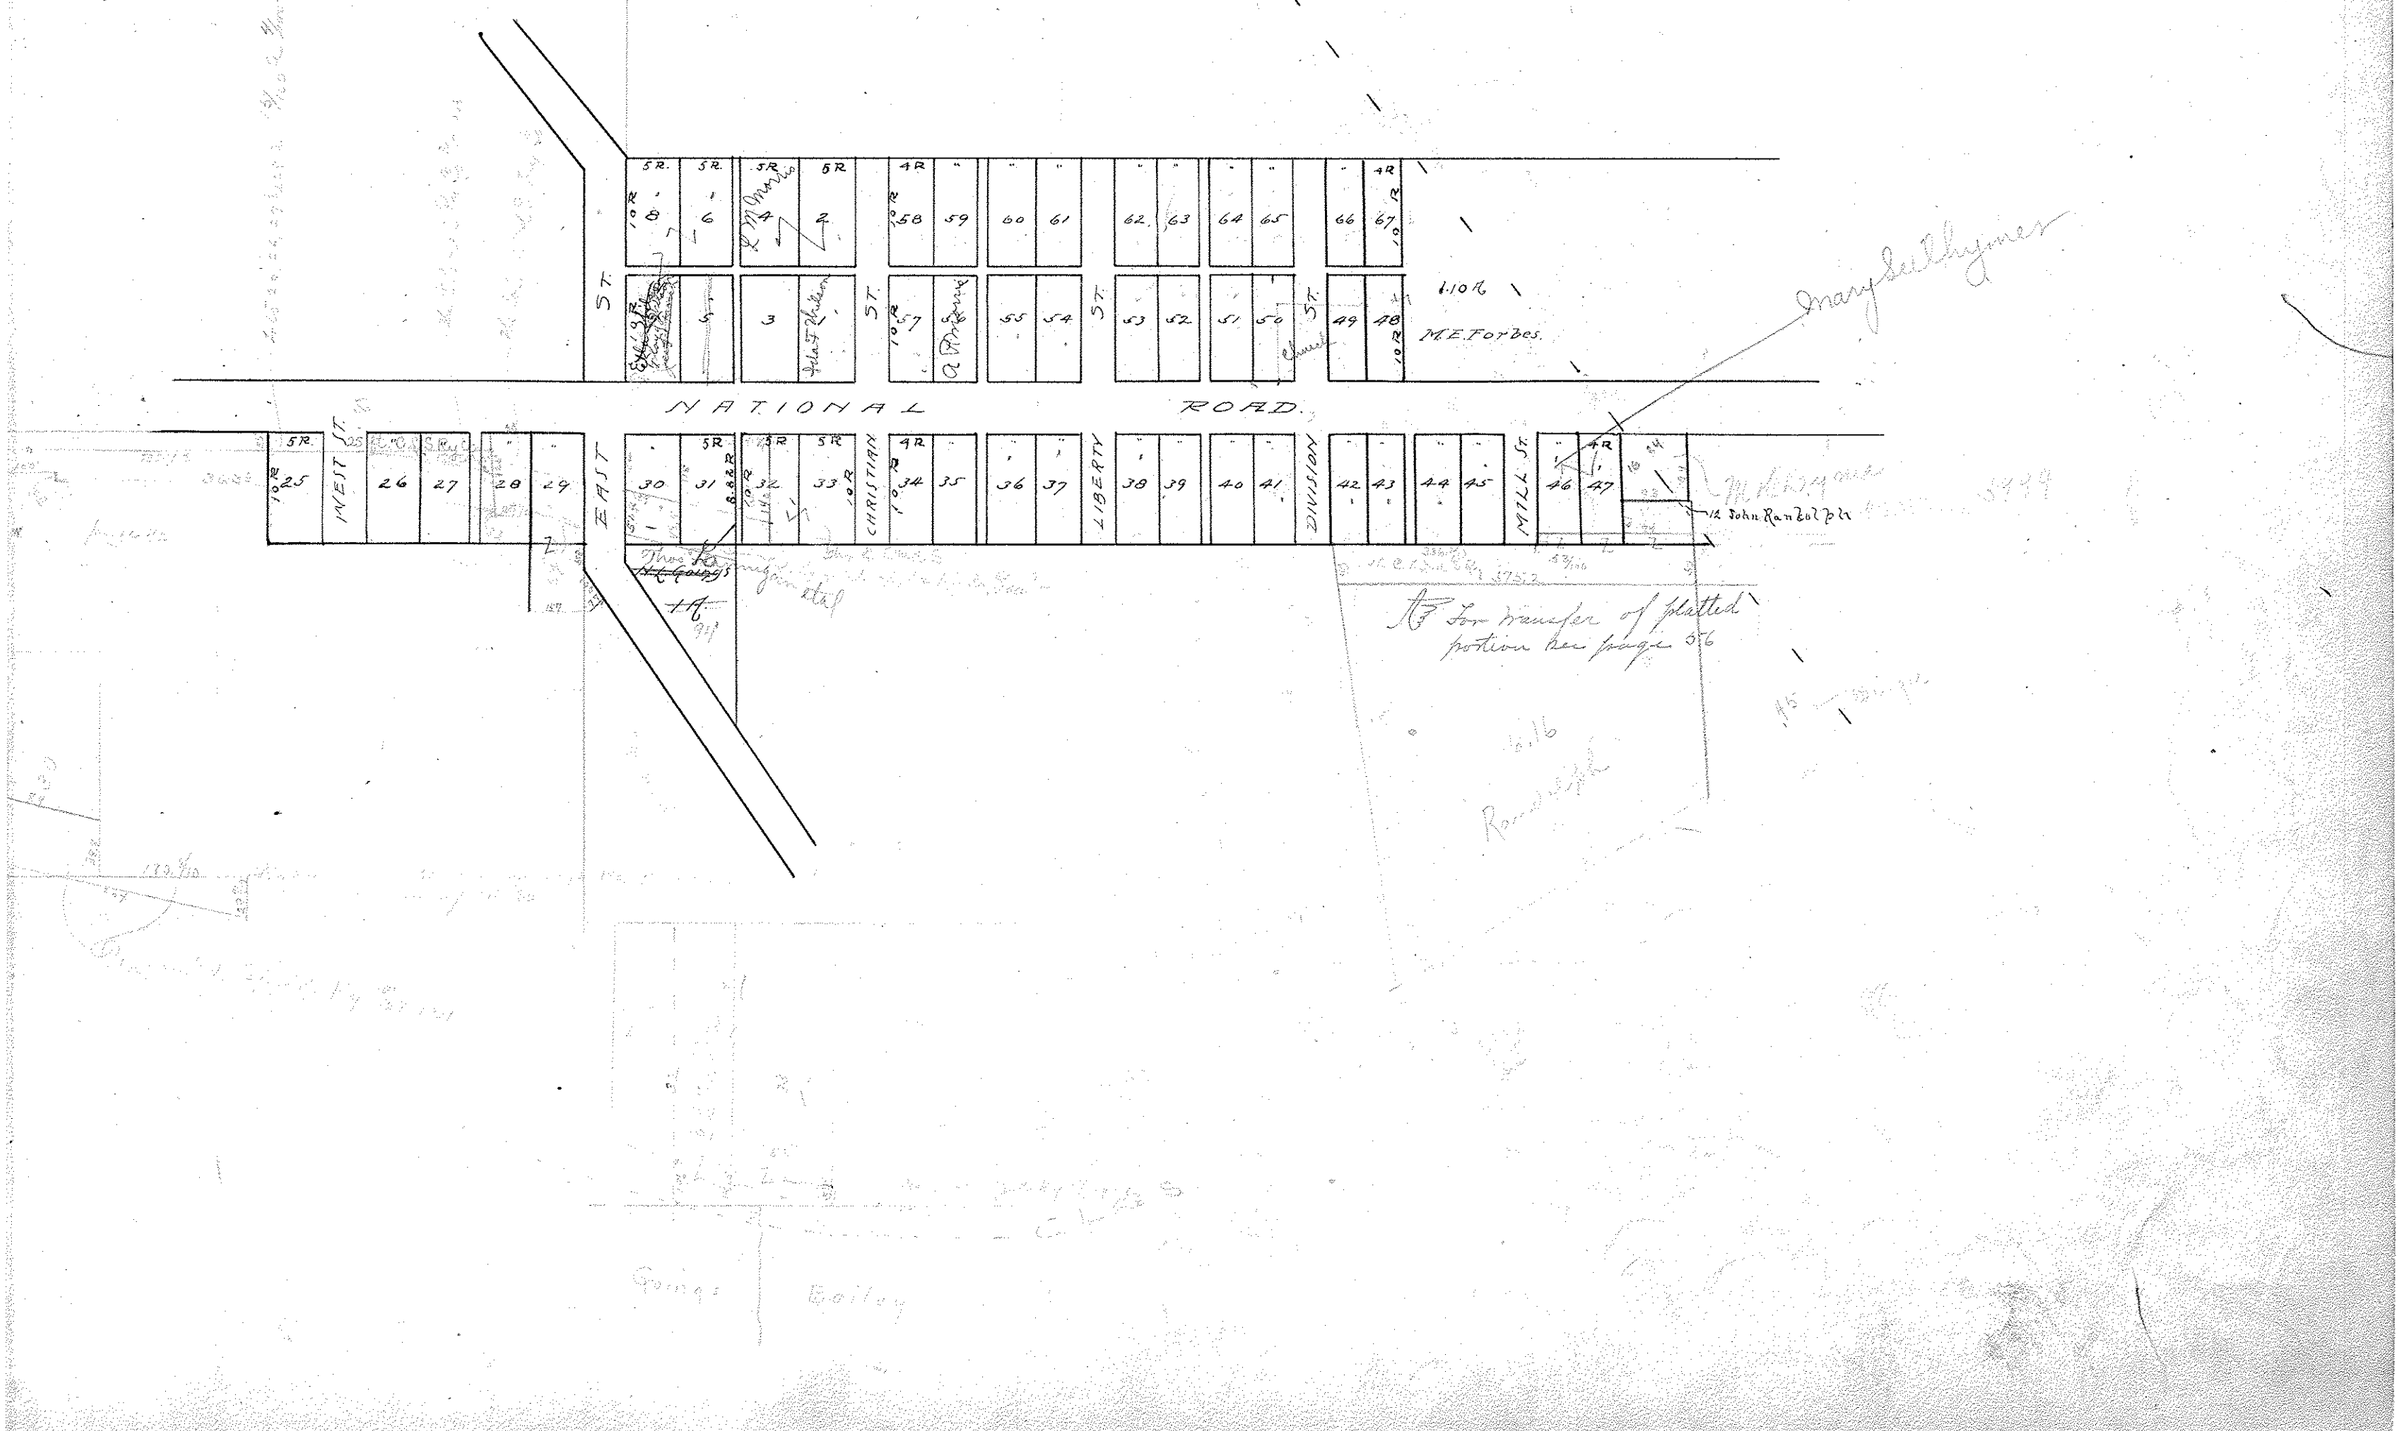

→ for transfer of platted portion see page 56