
LINK & LINK

PLAT OF SIGNAL HILL

HOME ROAD REALTY CO.
LINK & LINK INC.

COUNTRY CLUB DISTRICT SUBDIVISION NO. 2

Scale 1"=80'

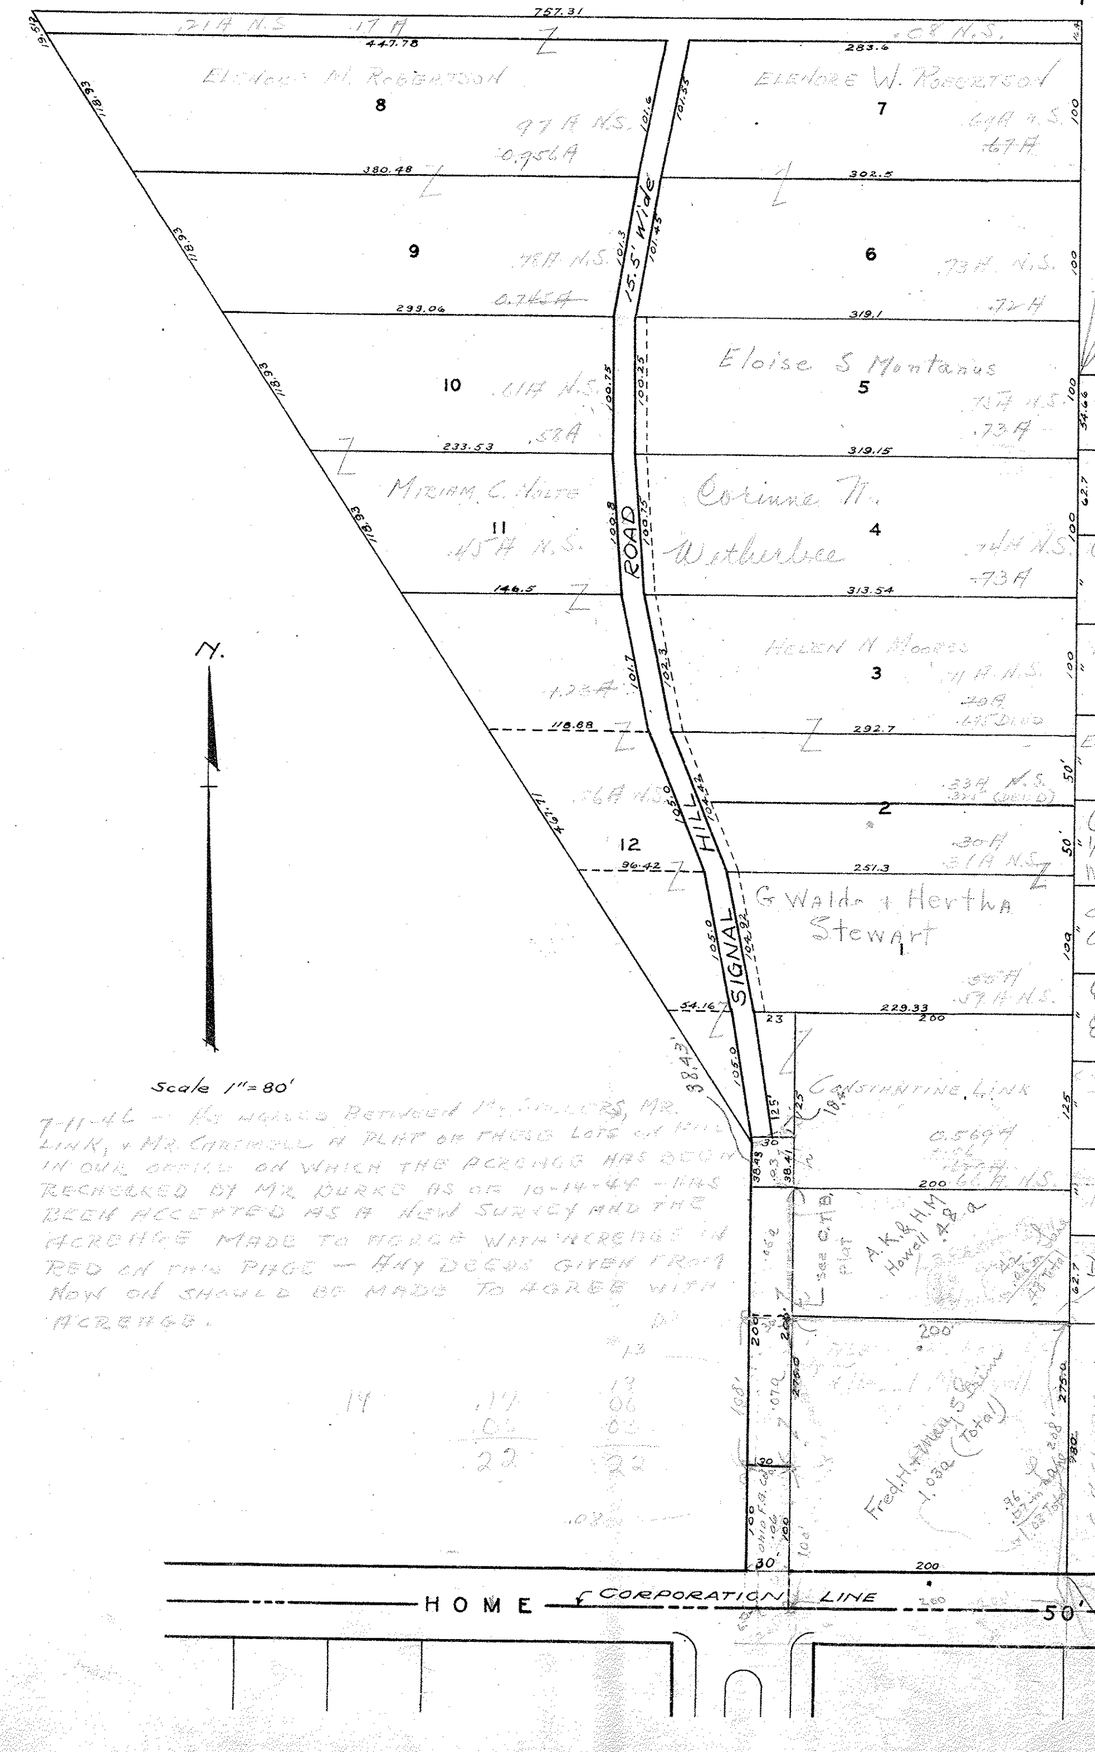

7-11-46 — RE WORKED BENDED BY SURVEYOR MR. LINK & MR. CARTMELL A PLAT OF THESE LOTS OF WHICH IN OUR OFFICE ON WHICH THE ACREAGE HAS BEEN RECHECKED BY MR. BURKE AS OF 10-14-44 — HAS BEEN ACCEPTED AS A NEW SURVEY AND THE ACREAGE MADE TO AGREE WITH ACREAGE IN RED ON THIS PAGE — ANY DEEDS GIVEN FROM NOW ON SHOULD BE MADE TO AGREE WITH ACREAGE.

SEE 3 RD. WARD PG. 71