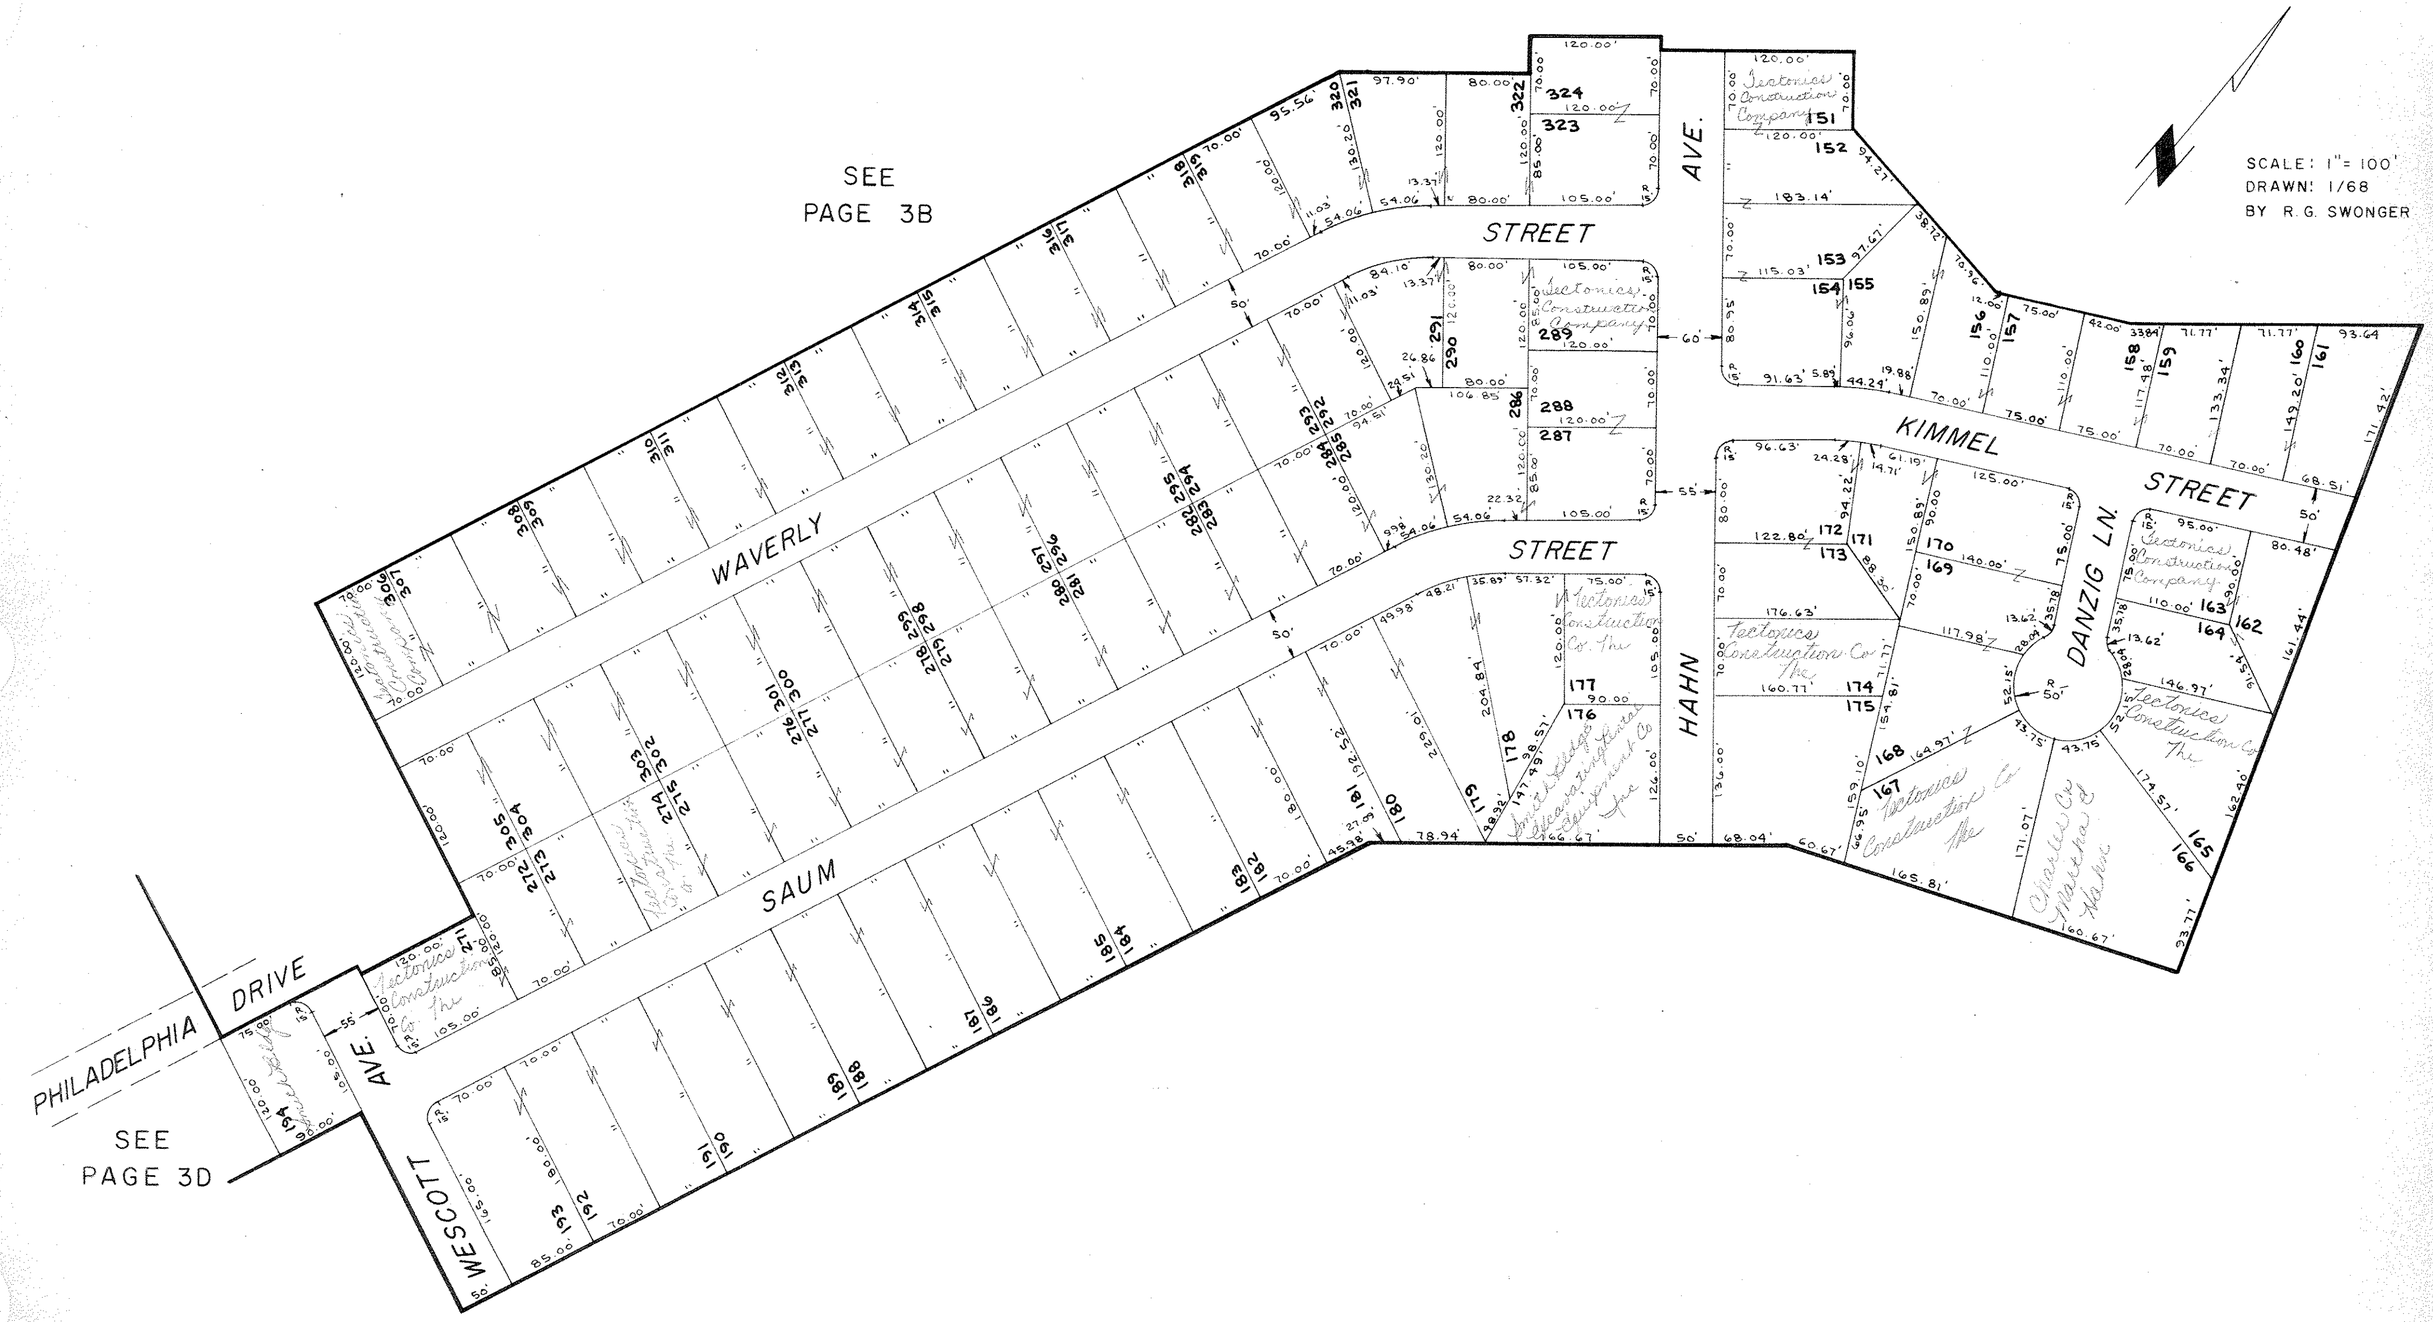
RECORDED

GREEN MEADOWS NO. 2, SEC. TWO

SECTION 11, TOWN 3, RANGE 8

PLAT RECORD VOL. 12 PAGE 15

MAD RIVER TWP.


SEE PAGE 3B
SCALE: 1" = 100'
DRAWN: 1/68
BY R.G. SWONGER
STREET
AVE.
WAVERLY
STREET
KIMMEL
STREET
DANZIG LN.
HAHN
SAUM
PHILADELPHIA
DRIVE
AVE.
WESCOTT
SEE PAGE 3D
Tectonics Construction Company
Tectonics Construction Co Inc
Tectonics Construction Co The
Tectonics Construction Co
Tectonics Construction Co The
Tectonics Construction Co
Tectonics Construction Co The
Tectonics Construction Co